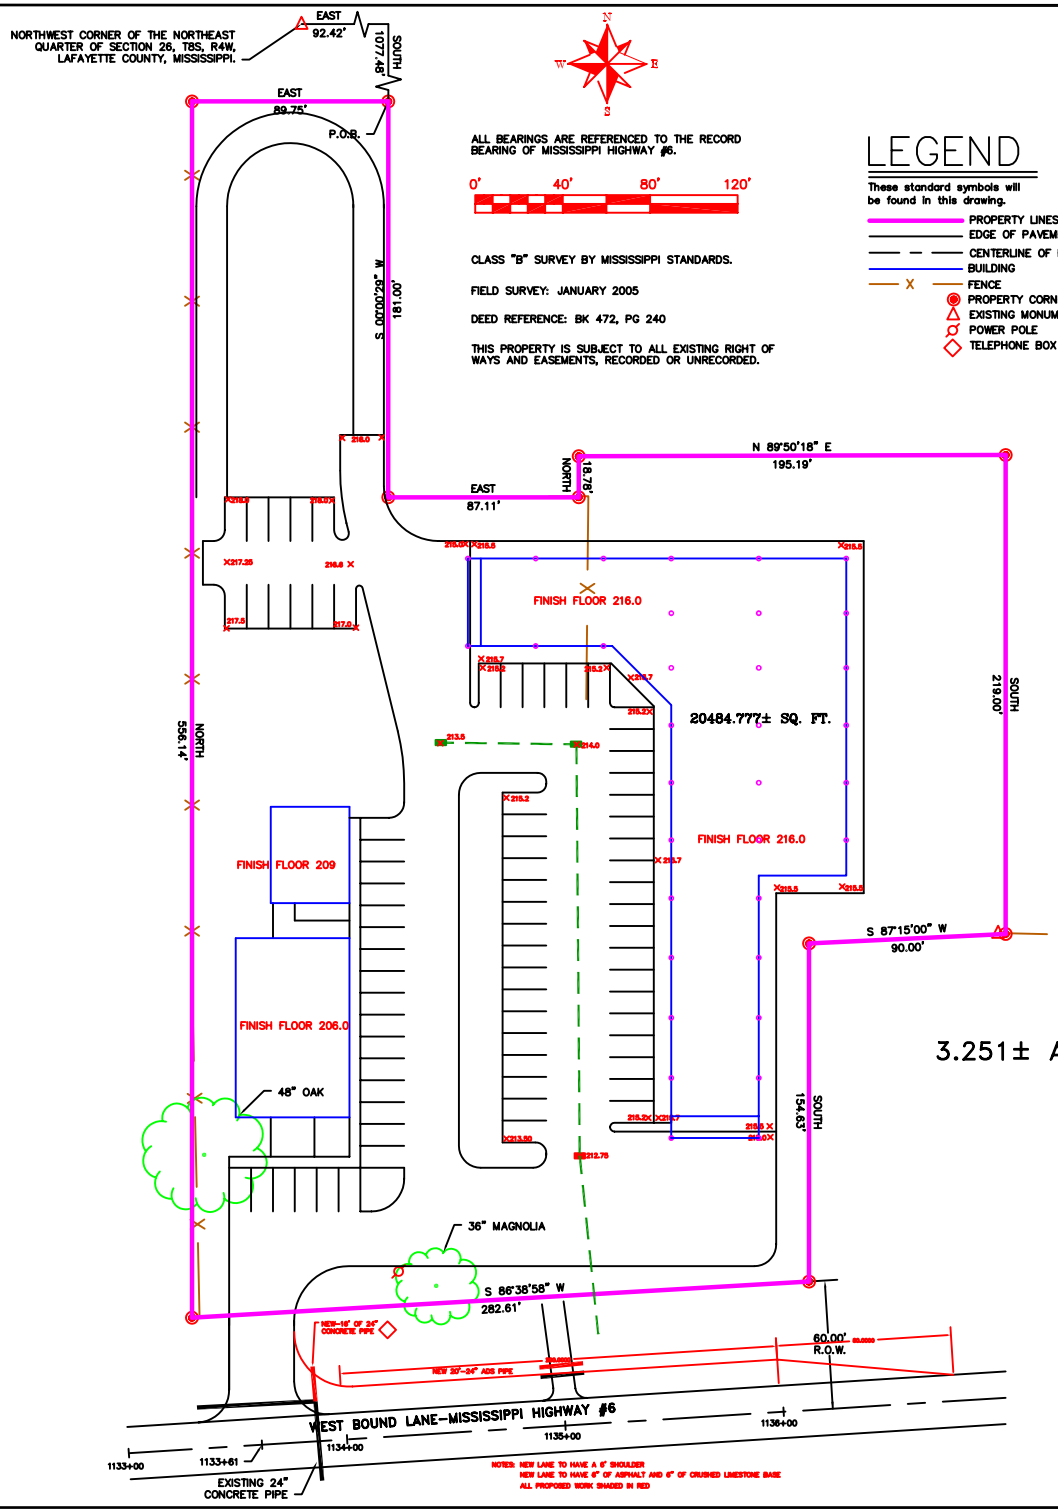

REVISION			
NO.	BY	DESCRIPTION	DATE

PRELIMINARY LAYOUT
FOR
MAGNOLIA PLAZA

HLW
HILL LEWIS WRENN
SURVEYING ENGINEERING PLANNING
2853 WEST OXFORD LOOP
SUITE 103
OXFORD, MS 38655
PH: 662-513-0991

DRN:BS | CHK:JWL | DATE: 2-12-07 JOB#2007-060