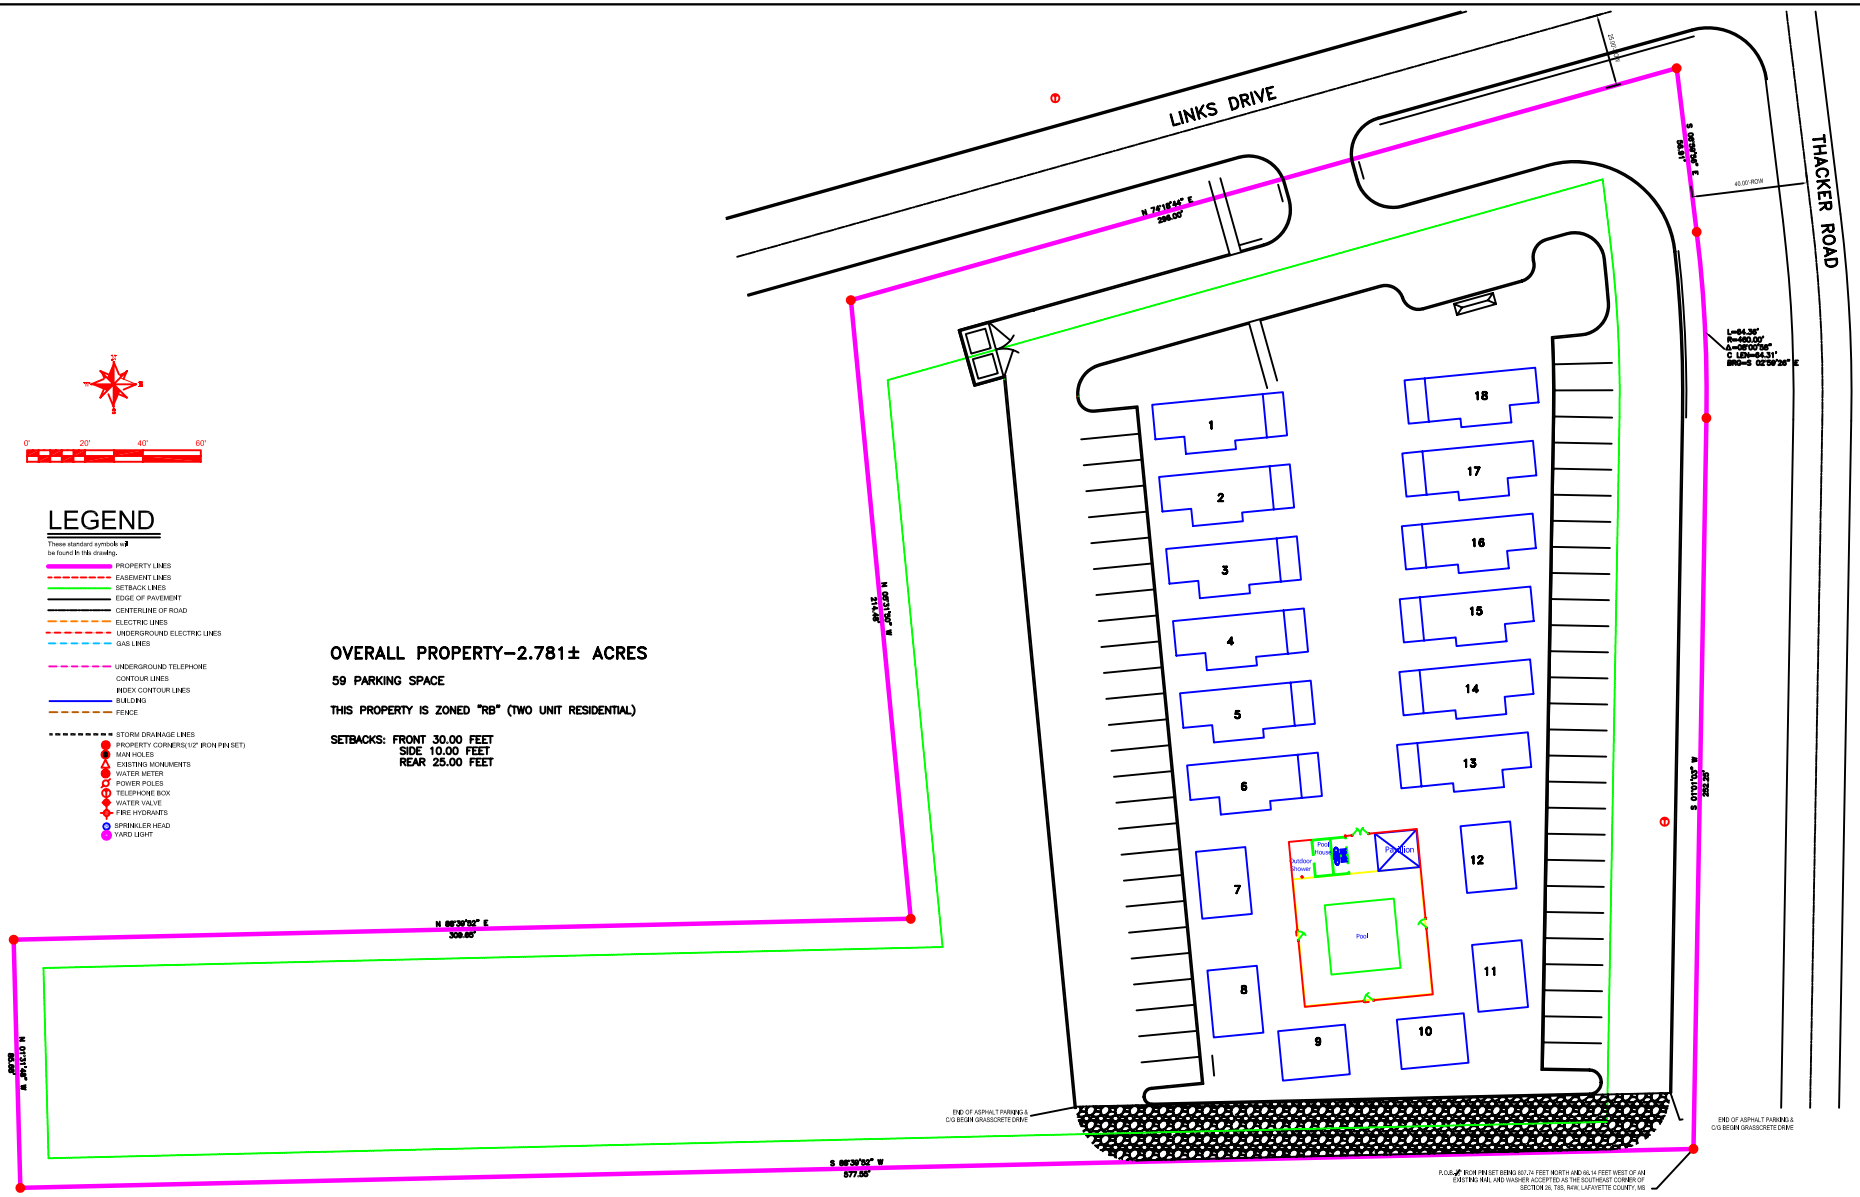

LEGEND

These standard symbols will be found in this drawing.

- PROPERTY LINES
- EASEMENT LINES
- SETBACK LINES
- EDGE OF PAVEMENT
- CENTERLINE OF ROAD
- ELECTRIC LINES
- UNDERGROUND ELECTRIC LINES
- GAS LINES
- UNDERGROUND TELEPHONE
- CONTOUR LINES
- INDEX CONTOUR LINES
- BUILDING
- FENCE
- STORM DRAINAGE LINES
- PROPERTY CORNERS(1/2" IRON PIN SET)
- MAN HOLES
- EXISTING MONUMENTS
- WATER METER
- POWER POLES
- TELEPHONE BOX
- WATER VALVE
- FIRE HYDRANTS
- SPRINKLER HEAD
- YARD LIGHT

OVERALL PROPERTY–2.781± ACRES

59 PARKING SPACE

THIS PROPERTY IS ZONED "RB" (TWO UNIT RESIDENTIAL)

SETBACKS: FRONT 30.00 FEET
SIDE 10.00 FEET
REAR 25.00 FEET

REVISION			
NO.	BY	DESCRIPTION	DATE

OVERALL LAYOUT
FOR
MONDRAIN

HILL LEWIS WEDDIN
SURVEYING ENGINEERING PLANNING
2653 WEST OXFORD LOOP
SUITE 103
OXFORD, MS 38655
PH: 662-513-0891
www.hlweoford.com

DRN:BN | CHK:CW | DATE:2-20-07 | JOB#:7-117