LEGEND

These standard symbols will be found in this drawing.

- PROPERTY LINES
- CENTERLINE OF ROAD
- PAVEMENT/CONCRETE
- BUILDING
- FENCE
- EASEMENT LINES
- SETBACK LINES
- PROPERTY CORNERS (1/2" IRON PIN SET)
- EXISTING MONUMENTS (1/2" IRON PIN)
- SURVEY POINTS

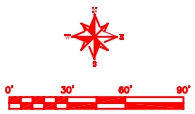

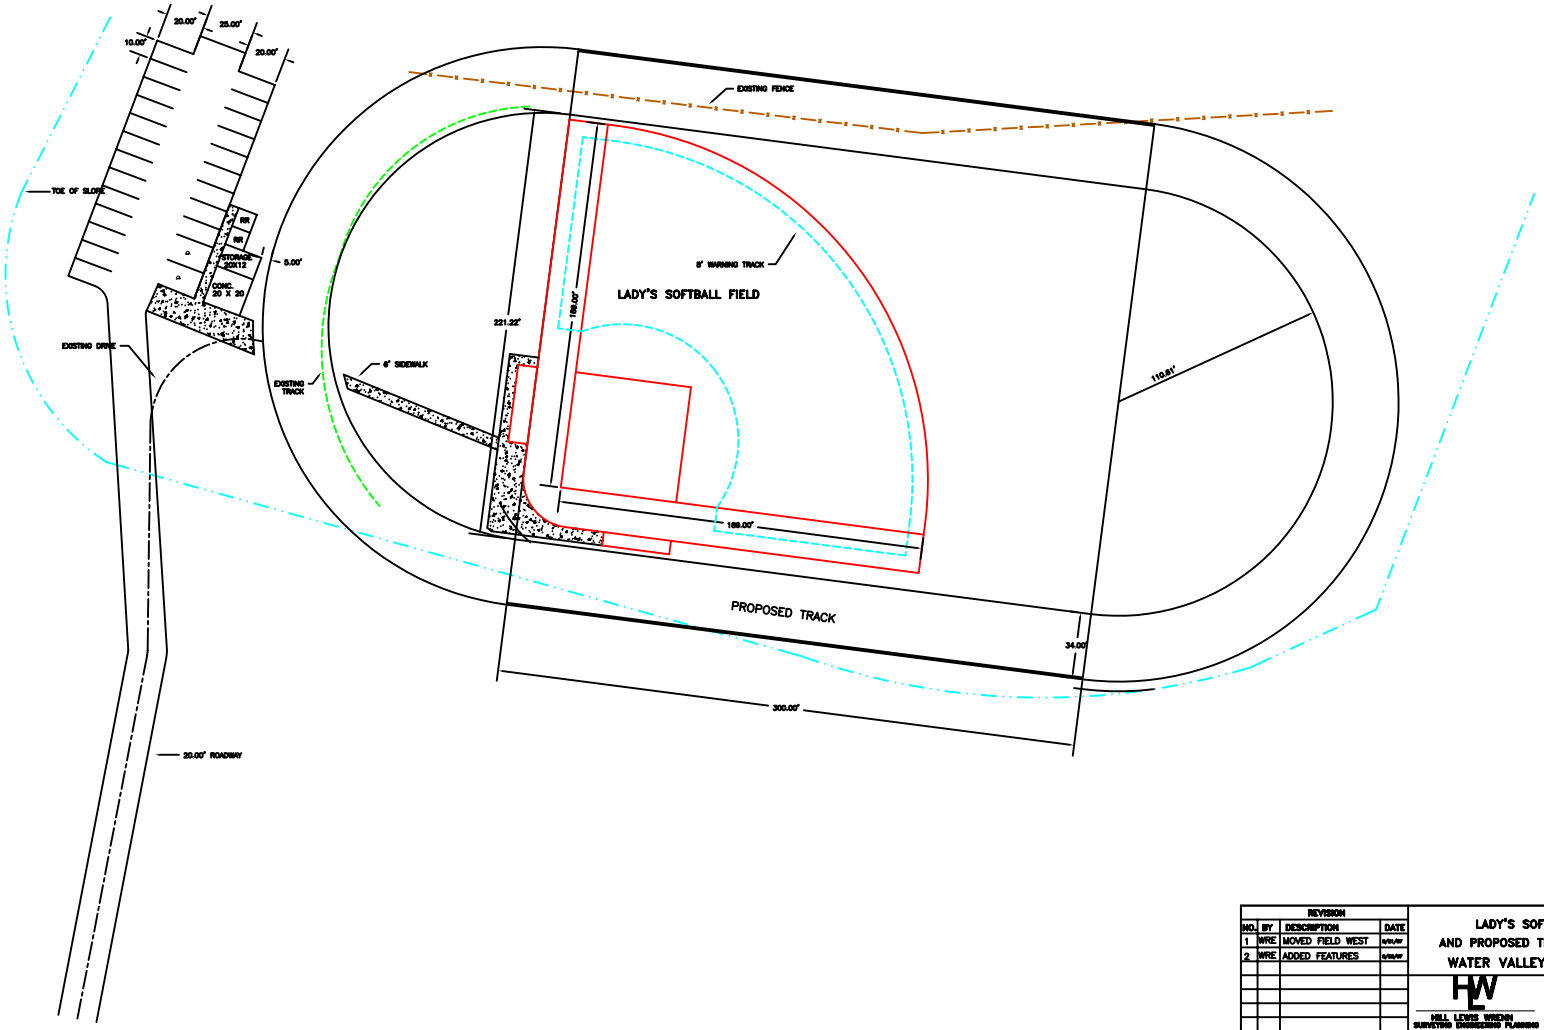

REVISION			
NO.	BY	DESCRIPTION	DATE
1	WRE	MOVED FIELD WEST	8/20/07
2	WRE	ADDED FEATURES	8/28/07

LADY'S SOFTBALL FIELD
AND PROPOSED TRACK LAYOUT FOR:
WATER VALLEY HIGH SCHOOL

HLW
HILL, LEWIS WRENN
SURVEYING ENGINEERING PLANNING
2653 WEST OXFORD LOOP
SUITE 103
OXFORD, MS 38655
PH: 662-513-0051
www.hlwoxford.com

DRAWN:WRE | CHK:JL | DATE:8-10-07 | JOB#:7-278